TOTAL SHEETS	SHEET NO.
368	40A

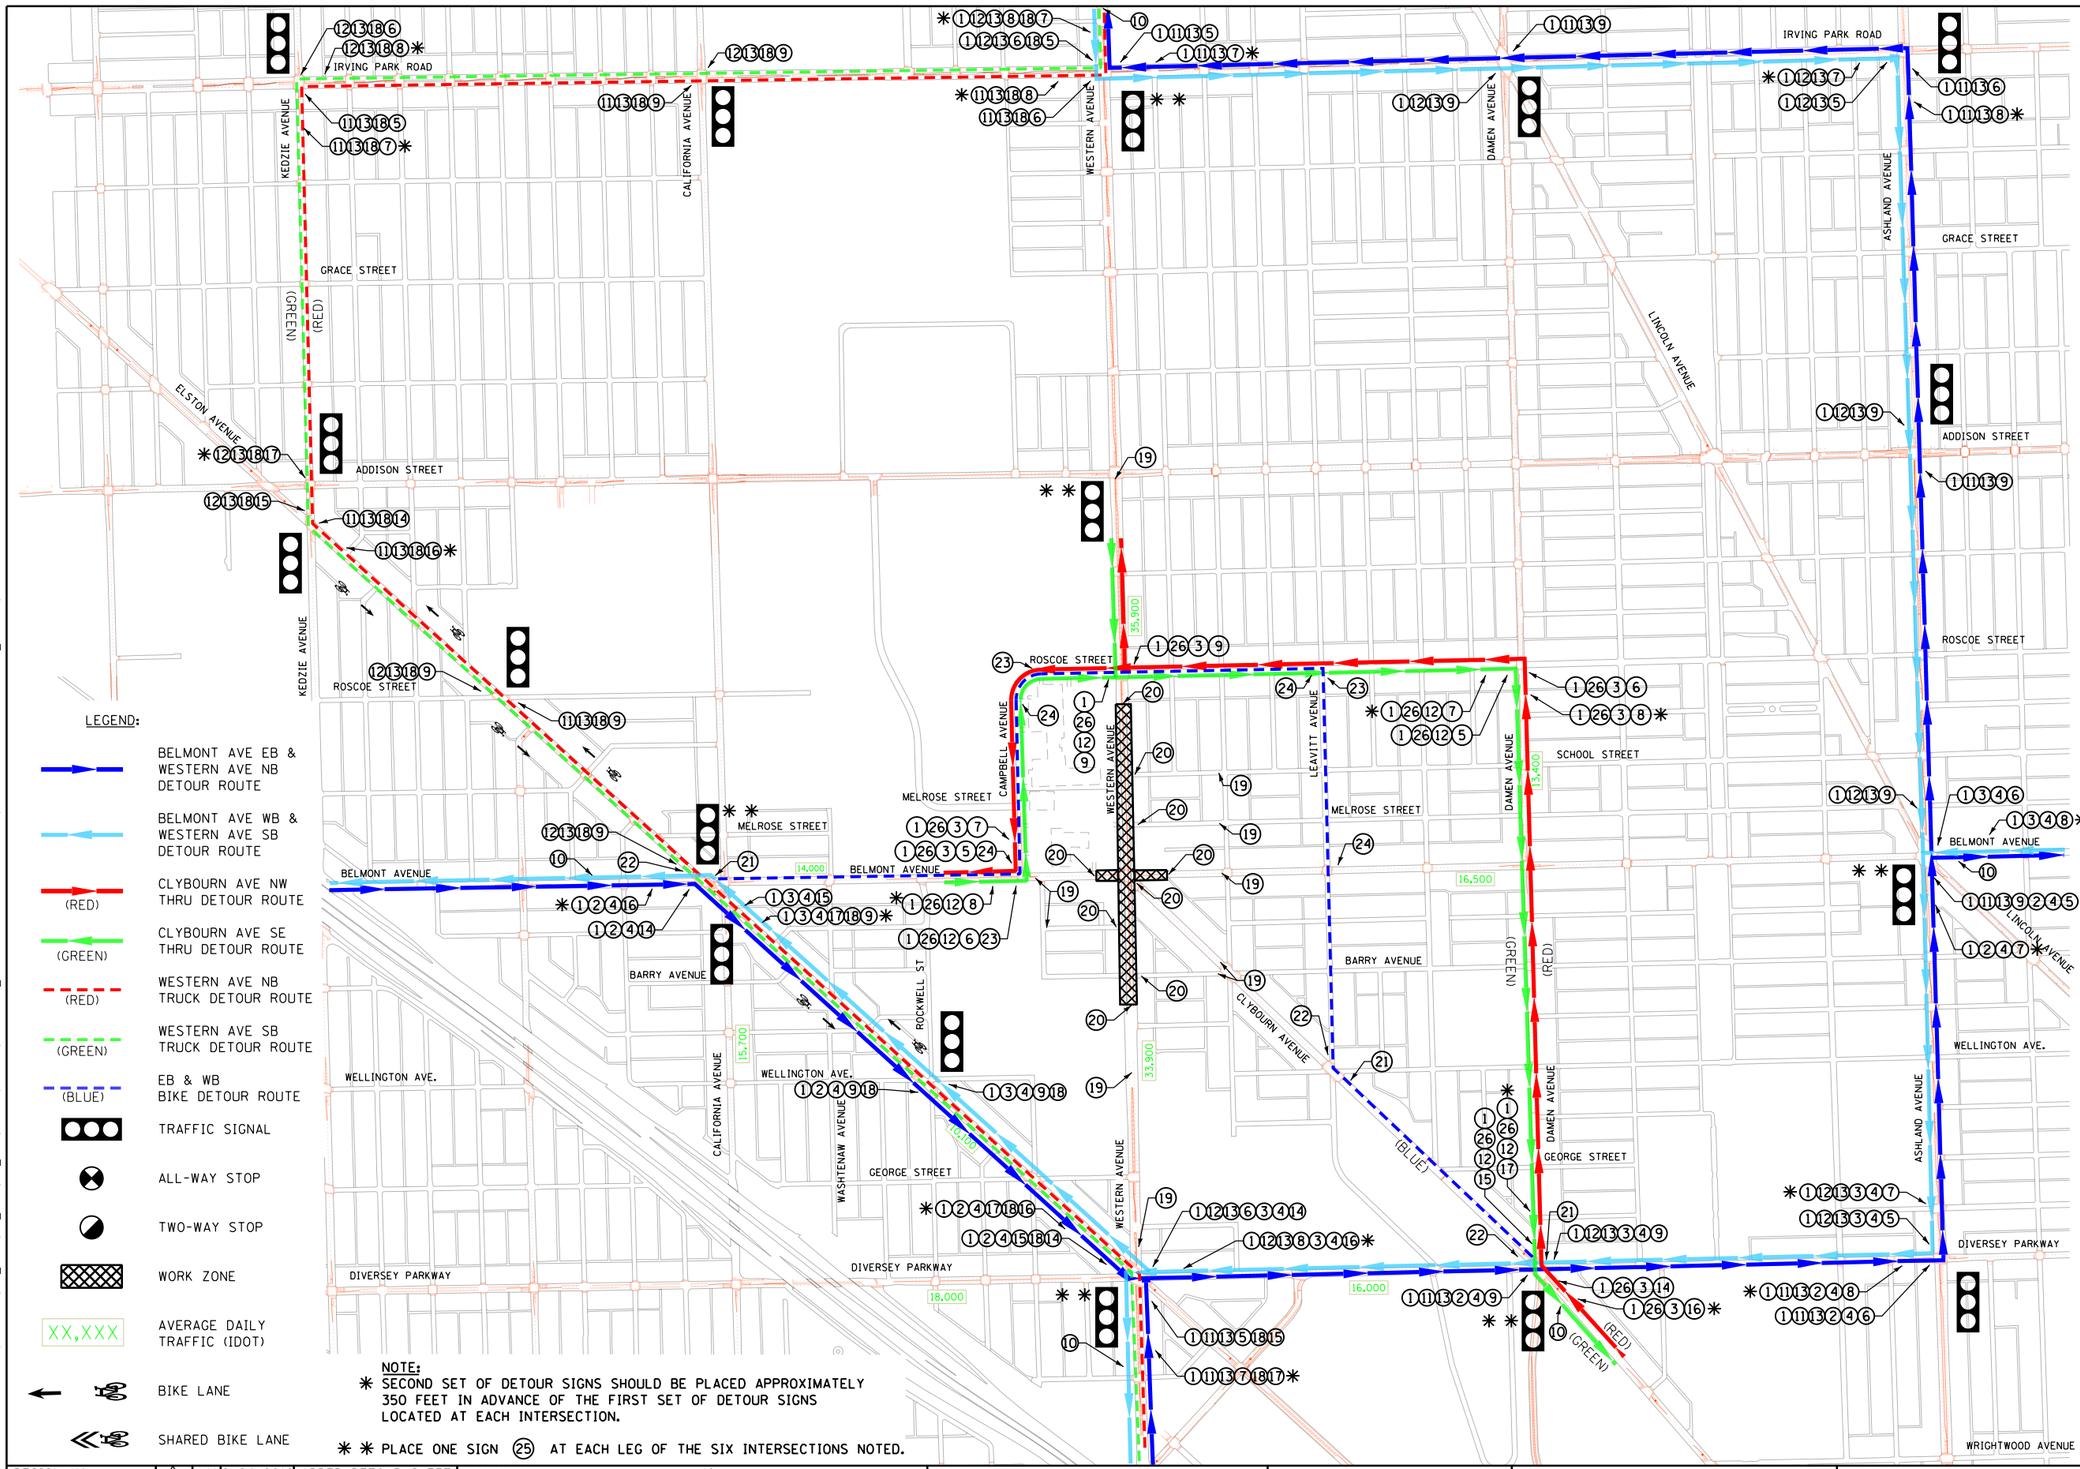

SIGN LEGEND:

DETOUR	①	M4-8(0)-2412
EAST	②	M3-2(0)-2412
WEST	③	M3-4(0)-2412
BELMONT AVENUE	④	SPECIAL
	⑤	M6-1(0)-2115
	⑥	M6-1(0)-2115
	⑦	M5-1(0)-2115
	⑧	M5-1(0)-2115
	⑨	M6-3(0)-2115
END DETOUR	⑩	M4-8a(0)-2418
NORTH	⑪	M3-1(0)-2412
SOUTH	⑫	M3-3(0)-2412
WESTERN AVENUE	⑬	SPECIAL
	⑭	M6-2(0)-2115
	⑮	M6-2(0)-2115
	⑯	M5-2(0)-2115
	⑰	M5-2(0)-2115
TRUCK DETOUR	⑱	SPECIAL
ROAD CLOSED TO THRU TRAFFIC	⑲	R11-4(0)-6030
ROAD CLOSED	⑳	R11-2(0)-4830
DETOUR	㉑	M4-9c(0)-3024
DETOUR	㉒	M4-9c(0)-3024
DETOUR	㉓	M4-9a(0)-3024
DETOUR	㉔	M4-9a(0)-3024
BELMONT & WESTERN INTERSECTION CLOSED ALL BUSINESSES OPEN DURING CONSTRUCTION	㉕	SPECIAL
CLYBOURN BELMONT	㉖	SPECIAL

LEGEND:

- BELMONT AVE EB & WESTERN AVE NB DETOUR ROUTE
- BELMONT AVE WB & WESTERN AVE SB DETOUR ROUTE
- (RED) CLYBOURN AVE NW THRU DETOUR ROUTE
- (GREEN) CLYBOURN AVE SE THRU DETOUR ROUTE
- (RED) WESTERN AVE NB TRUCK DETOUR ROUTE
- (GREEN) WESTERN AVE SB TRUCK DETOUR ROUTE
- (BLUE) EB & WB BIKE DETOUR ROUTE
- TRAFFIC SIGNAL
- ALL-WAY STOP
- TWO-WAY STOP
- WORK ZONE
- XX,XXX AVERAGE DAILY TRAFFIC (IDOT)
- BIKE LANE
- SHARED BIKE LANE

NOTE:
✱ SECOND SET OF DETOUR SIGNS SHOULD BE PLACED APPROXIMATELY 350 FEET IN ADVANCE OF THE FIRST SET OF DETOUR SIGNS LOCATED AT EACH INTERSECTION.

✱✱ PLACE ONE SIGN ㉕ AT EACH LEG OF THE SIX INTERSECTIONS NOTED.

P:\60180075\900_Work\910_CAD\006_Civil\Models\Exhibits\2016-02-19_Western-Belmont Detour Exhibit\MOT-Belmont&Western_Detour_Rev02.dgn

6:26:08 PM 2/24/2016

DESIGN: HA		KM	2/24/2016	ADDED DETOUR SHEET
DRAWN: HA				
CHECKED: KM				
APPROVED:				
DATE: 02/24/2016				
SCALE: 1" = 500'				
FILE:	NO.	BY	DATE	DESCRIPTION
	REVISIONS			

KEY PLAN:

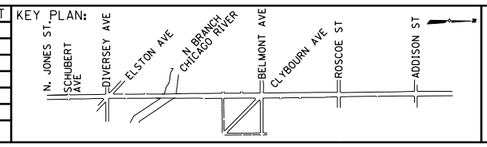

CDOT CHICAGO DEPARTMENT OF TRANSPORTATION

AECOM

WESTERN AVENUE VIADUCT OVER BELMONT AVENUE

VIADUCT DEMOLITION AND CORRIDOR IMPROVEMENTS

BELMONT & WESTERN AVENUE DETOUR ROUTES FULL CLOSURE

PROJECT NO. E-6-149

DRAWING NO. MOT-12A

CONTRACT NO. 15273